

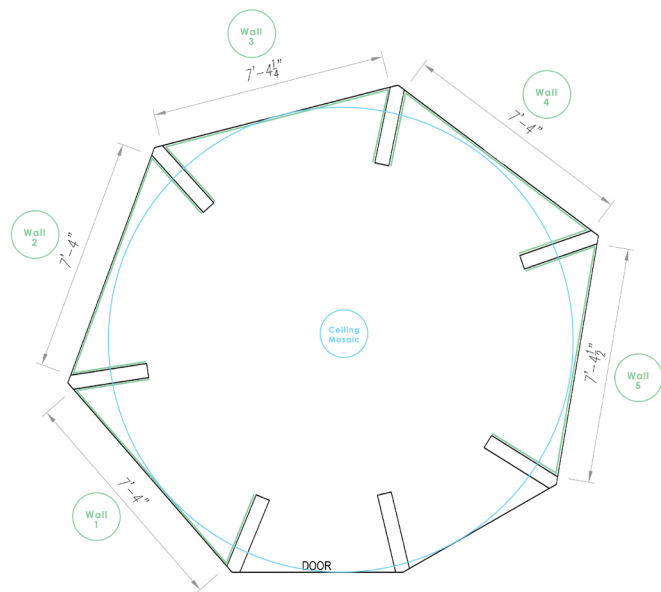


CUPOLA REFLECTED CEILING VIEW

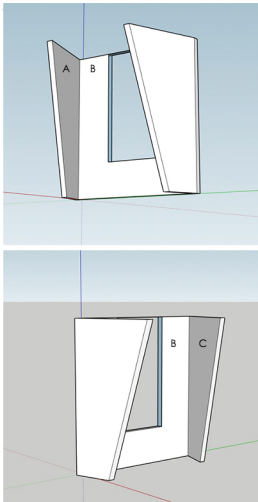

ALCOVE & ELEVATIONS

- 1 Window wall center
- 2 "Wings" either side of window wall

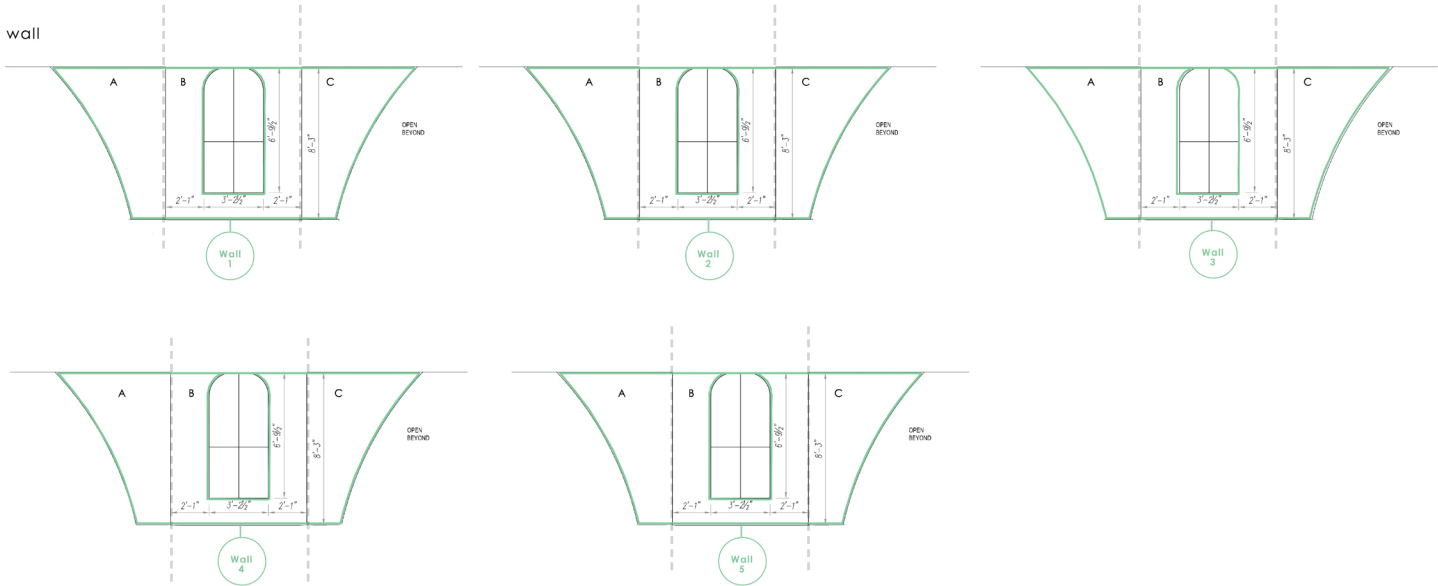

102 FAIRVIEW PARK DRIVE
ELMSFORD, NY 10523

NOTES & ARCH STAMP

KEY PLAN

No	DATE	BY	REVISIONS

MATERIAL LEGEND

ARCHITECT

CONTRACTOR


PROJECT
The Cupola at the
Nomad Hotel
New York, NY

DWG TITLE
Overall Floor Plans & Dimensions
Support Lookthrough

DATE: 6/20/18	JOB NO: XXXX
DRAWN BY:	DWG NO:
CHECKED BY:	1
SCALE: AS NOTED	


EXAMPLE OF INSTALLED MOSAIC DESIGN

(Placeholder Design: Shimmer, Pottery
From Artaic's "Arabesque" Collection)

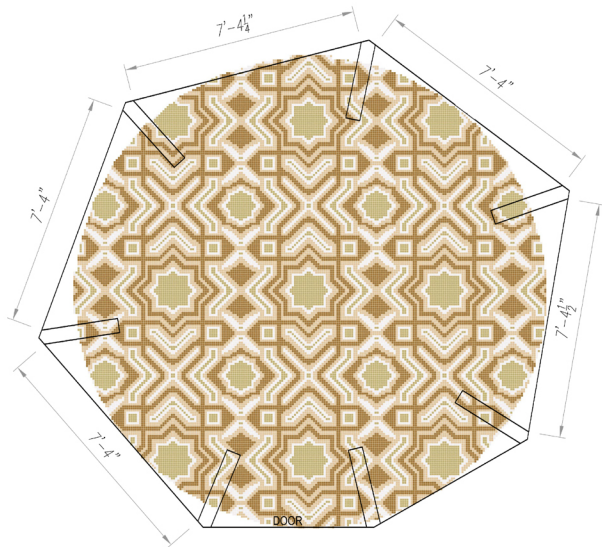

EXAMPLE WALL MOSAICS

(Placeholder Design: Immersion, Sand
From Artaic's "SPLASH!" Collection)

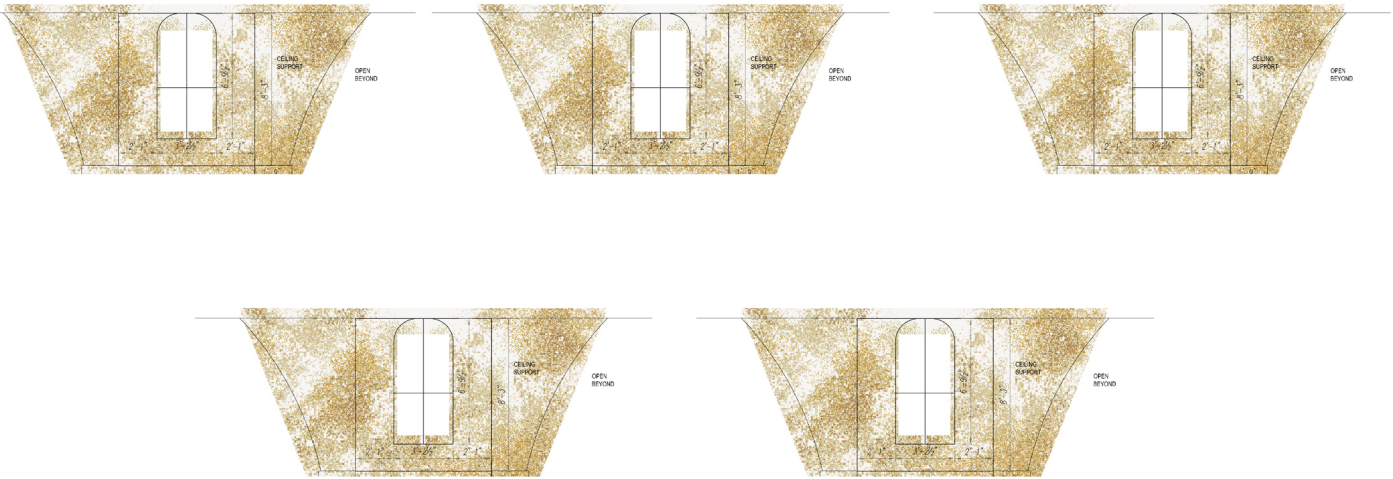

102 FAIRVIEW PARK DRIVE
ELMSFORD, NY 10523

NOTES & ARCH STAMP

KEY PLAN

No	DATE	BY	REVISIONS

MATERIAL LEGEND

ARCHITECT

CONTRACTOR

PROJECT
The Cupola at the
Nomad Hotel
New York, NY

DWG TITLE
Overall Floor Plans & Dimensions
Support Lookthrough

DATE: 6/20/18	JOB NO: XXXX
DRAWN BY:	DWG NO:
CHECKED BY:	1
SCALE: AS NOTED	